NAME OF WORK:- Improvements to Roads and Drain at HMT Layout 1st Block, 2nd [illegible]rd Block and Surrounding Areas in ward no 09 (Vidyaranyapura).

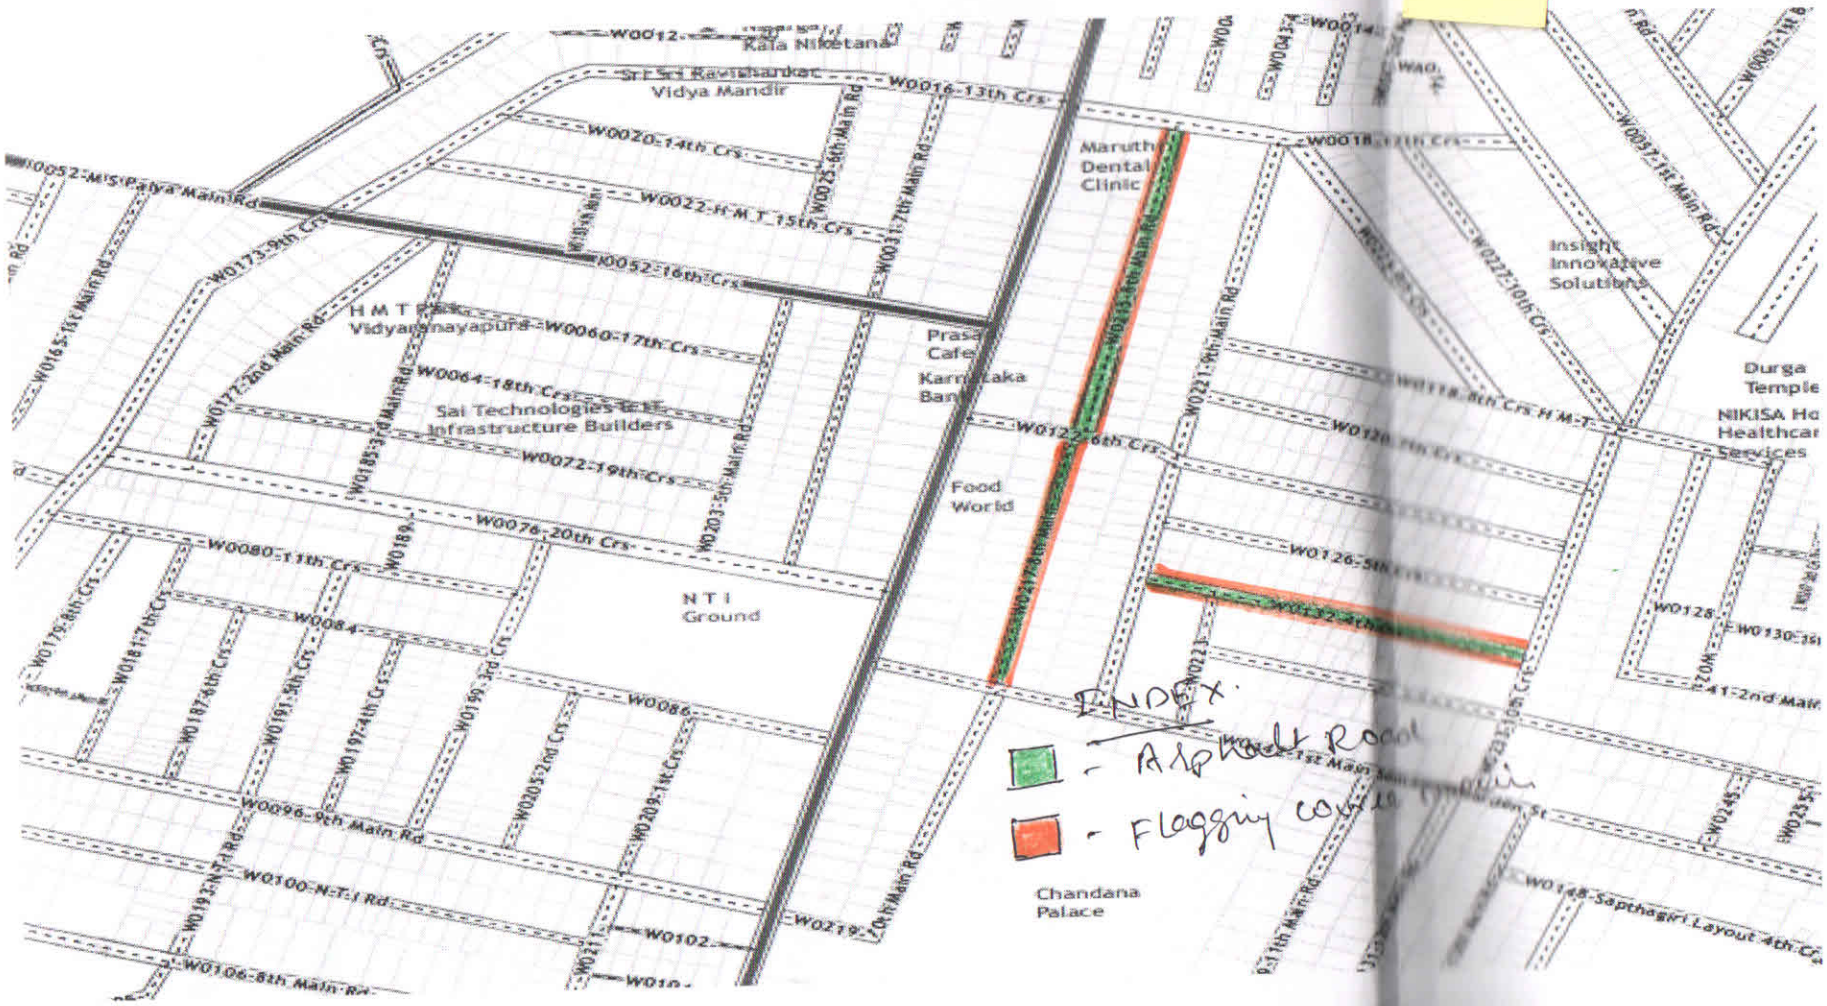

Assistant Engineer
Ward No. 09

Assistant Executive Engineer
Vidyaranyapura Sub Division

Assistant Executive Engineer
Vidyaranyapura Sub Division
BBMP, Bangalore - 97

NAME OF WORK:- Improvements to Roads and Drain at HMT Layout 1st Block, 2nd Block, 3rd Block and Surrounding Areas in ward no 09 (Vidyaranyapura).

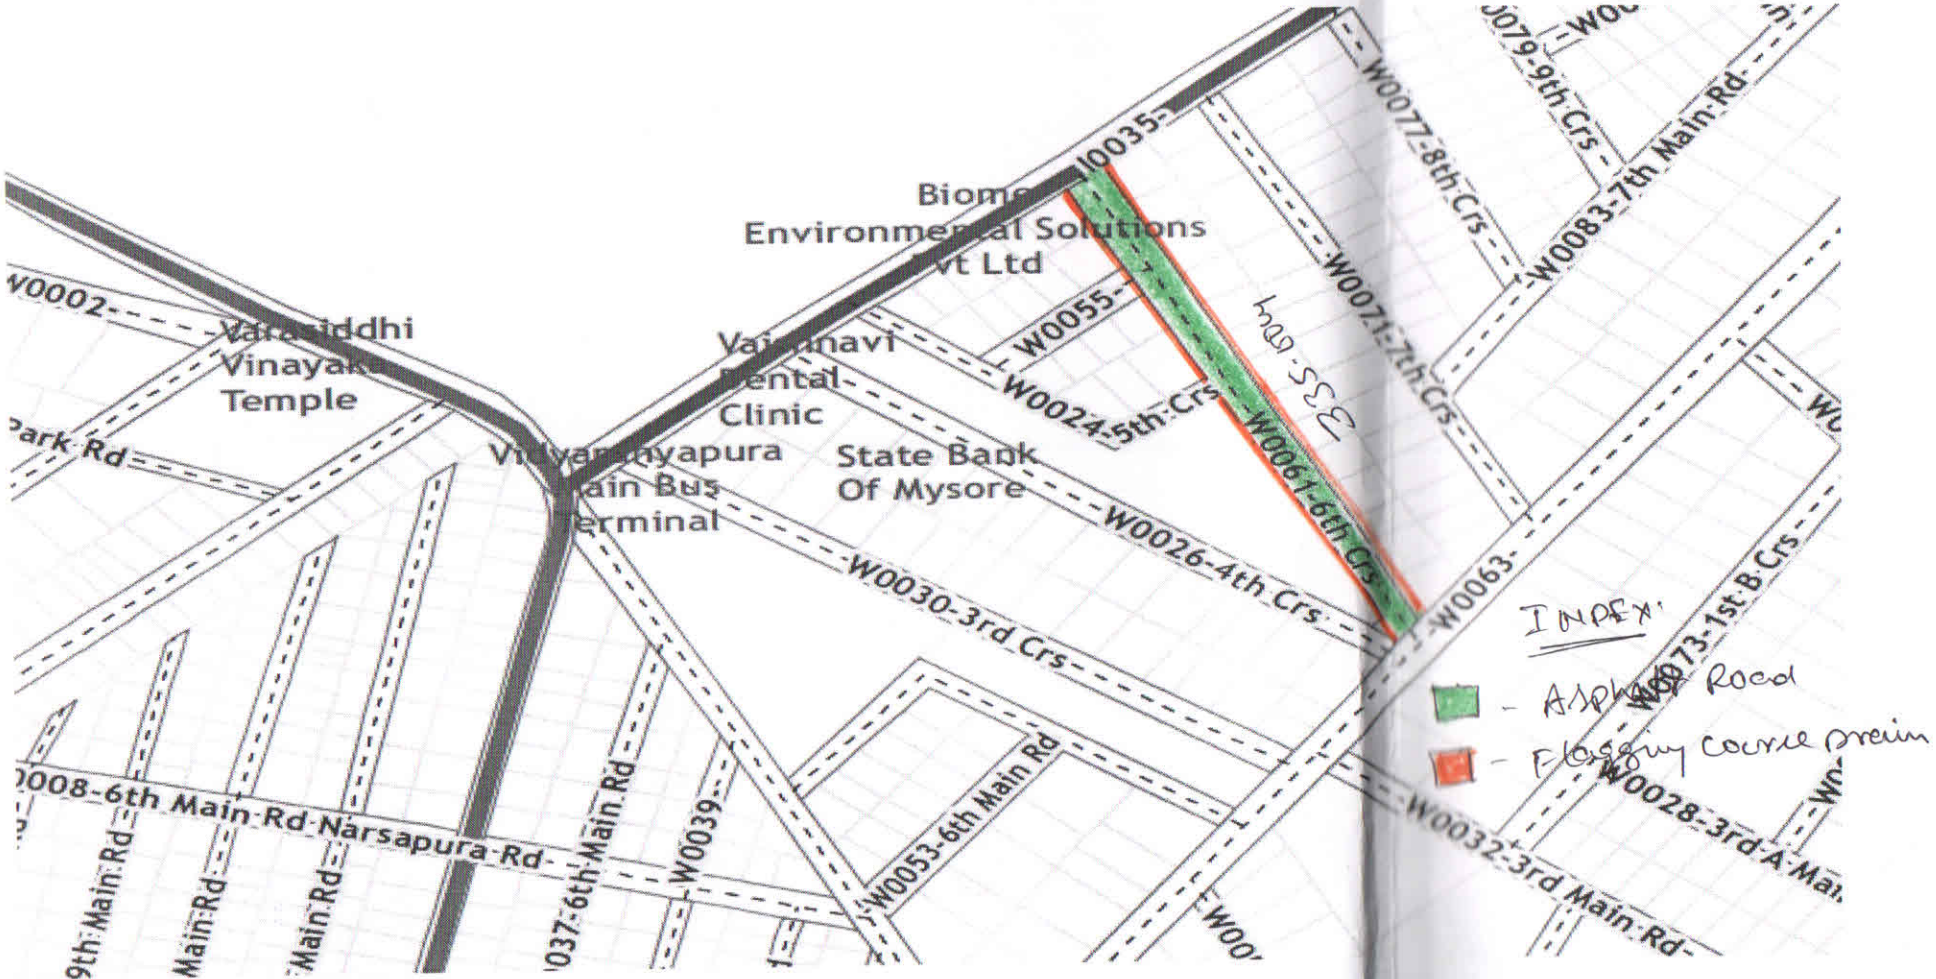

Assistant Engineer
Ward No. 09

Assistant Executive Engineer
Vidyaranyapura Sub Division

Assistant Executive Engineer
Vidyaranyapura Sub Division
BBMP, Bangalore - 97

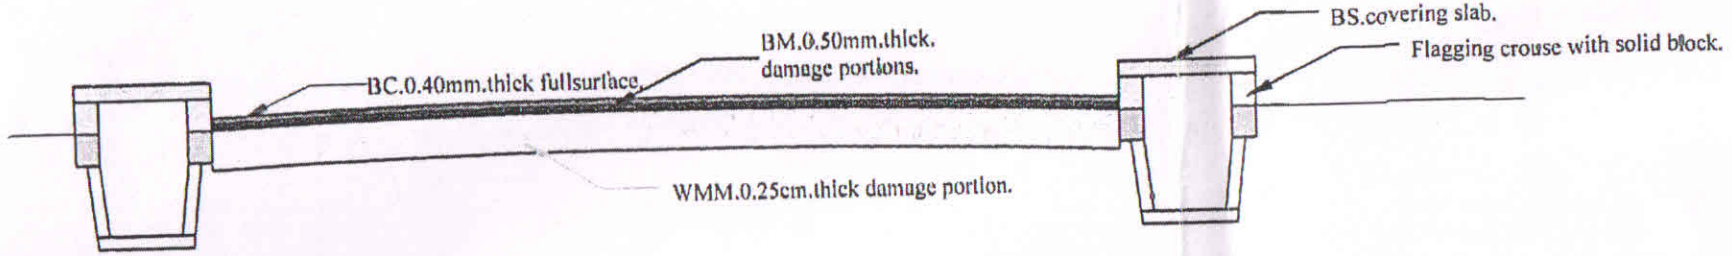

CROSS SECTION OF ASPHALT ROAD.

ASSISTANT ENGINEER.

ASSISTANT EXECUTIVE ENGINEER.

Assistant Executive Engineer
Vidyaranyapura Sub Divisi...
BBMP, Bangalore-97

Scanned with CamScanner

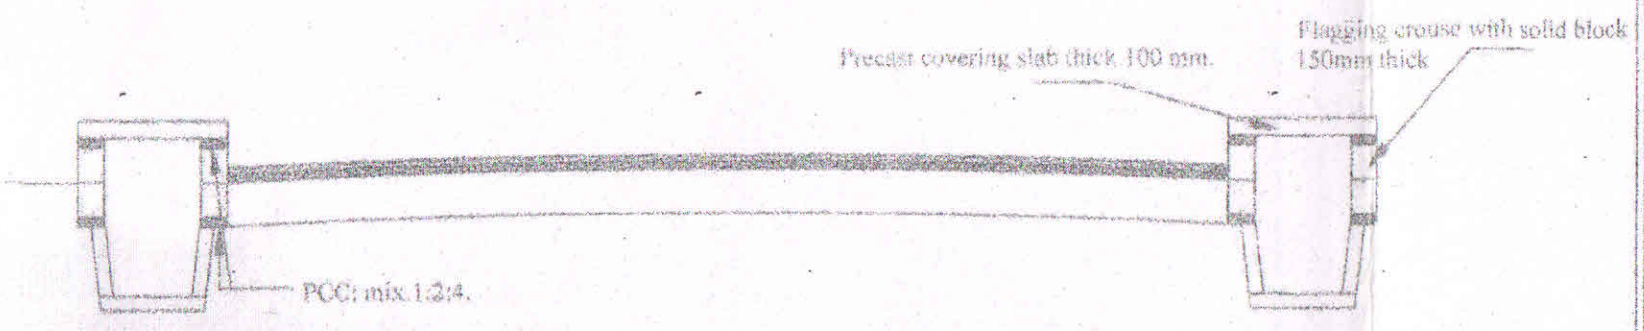

CROSS SECTION OF SOLID BLOCK FLAGGING COURCE OVER B S SLAB DRAIN.

Assistant Executive Engineer
Vidyaranyapura Sub Division
BBMP, Bangalore - 97